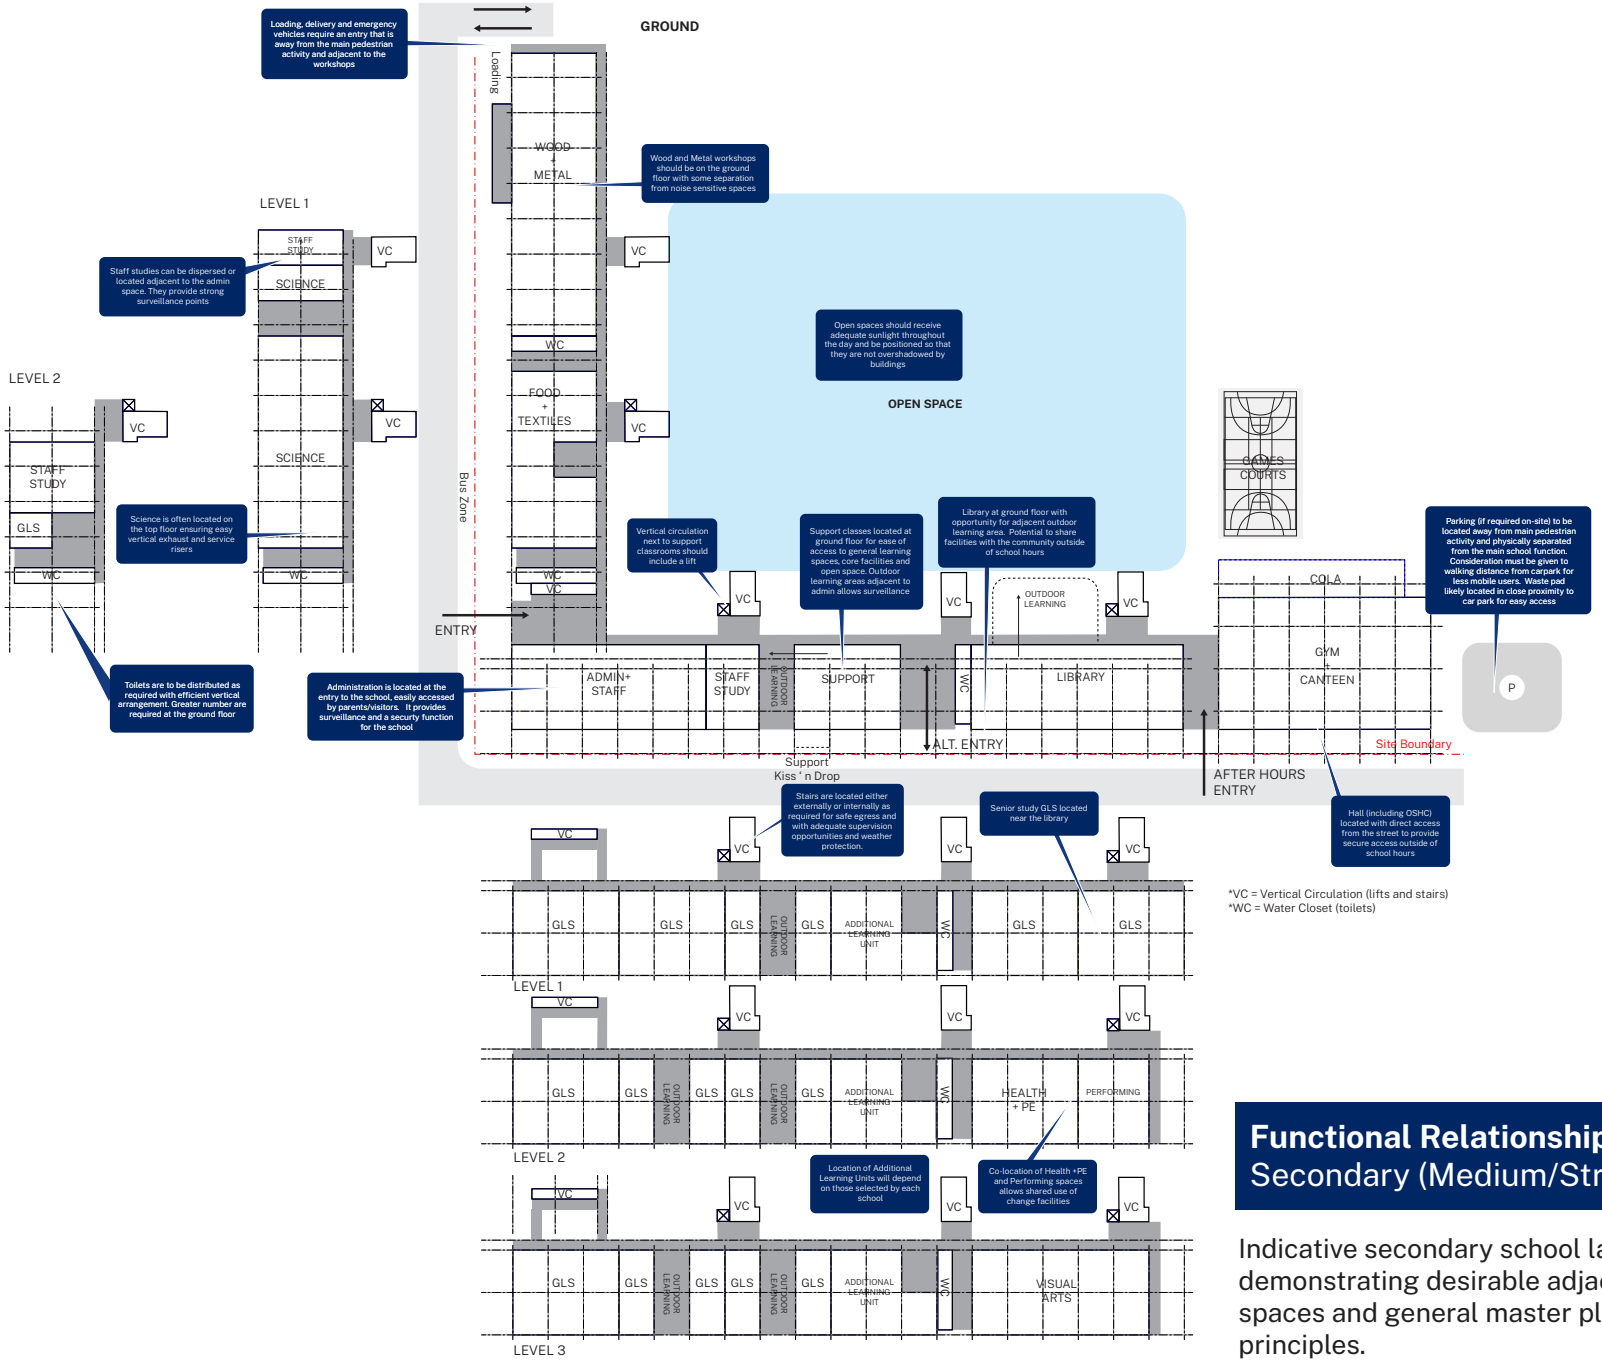

Note: location of stair is indicative only and subject to appropriate fire egress solution

NOT TO SCALE

Functional Relationships
Secondary (Medium/Stream 9)

Indicative secondary school layout demonstrating desirable adjacency of spaces and general master planning principles.